


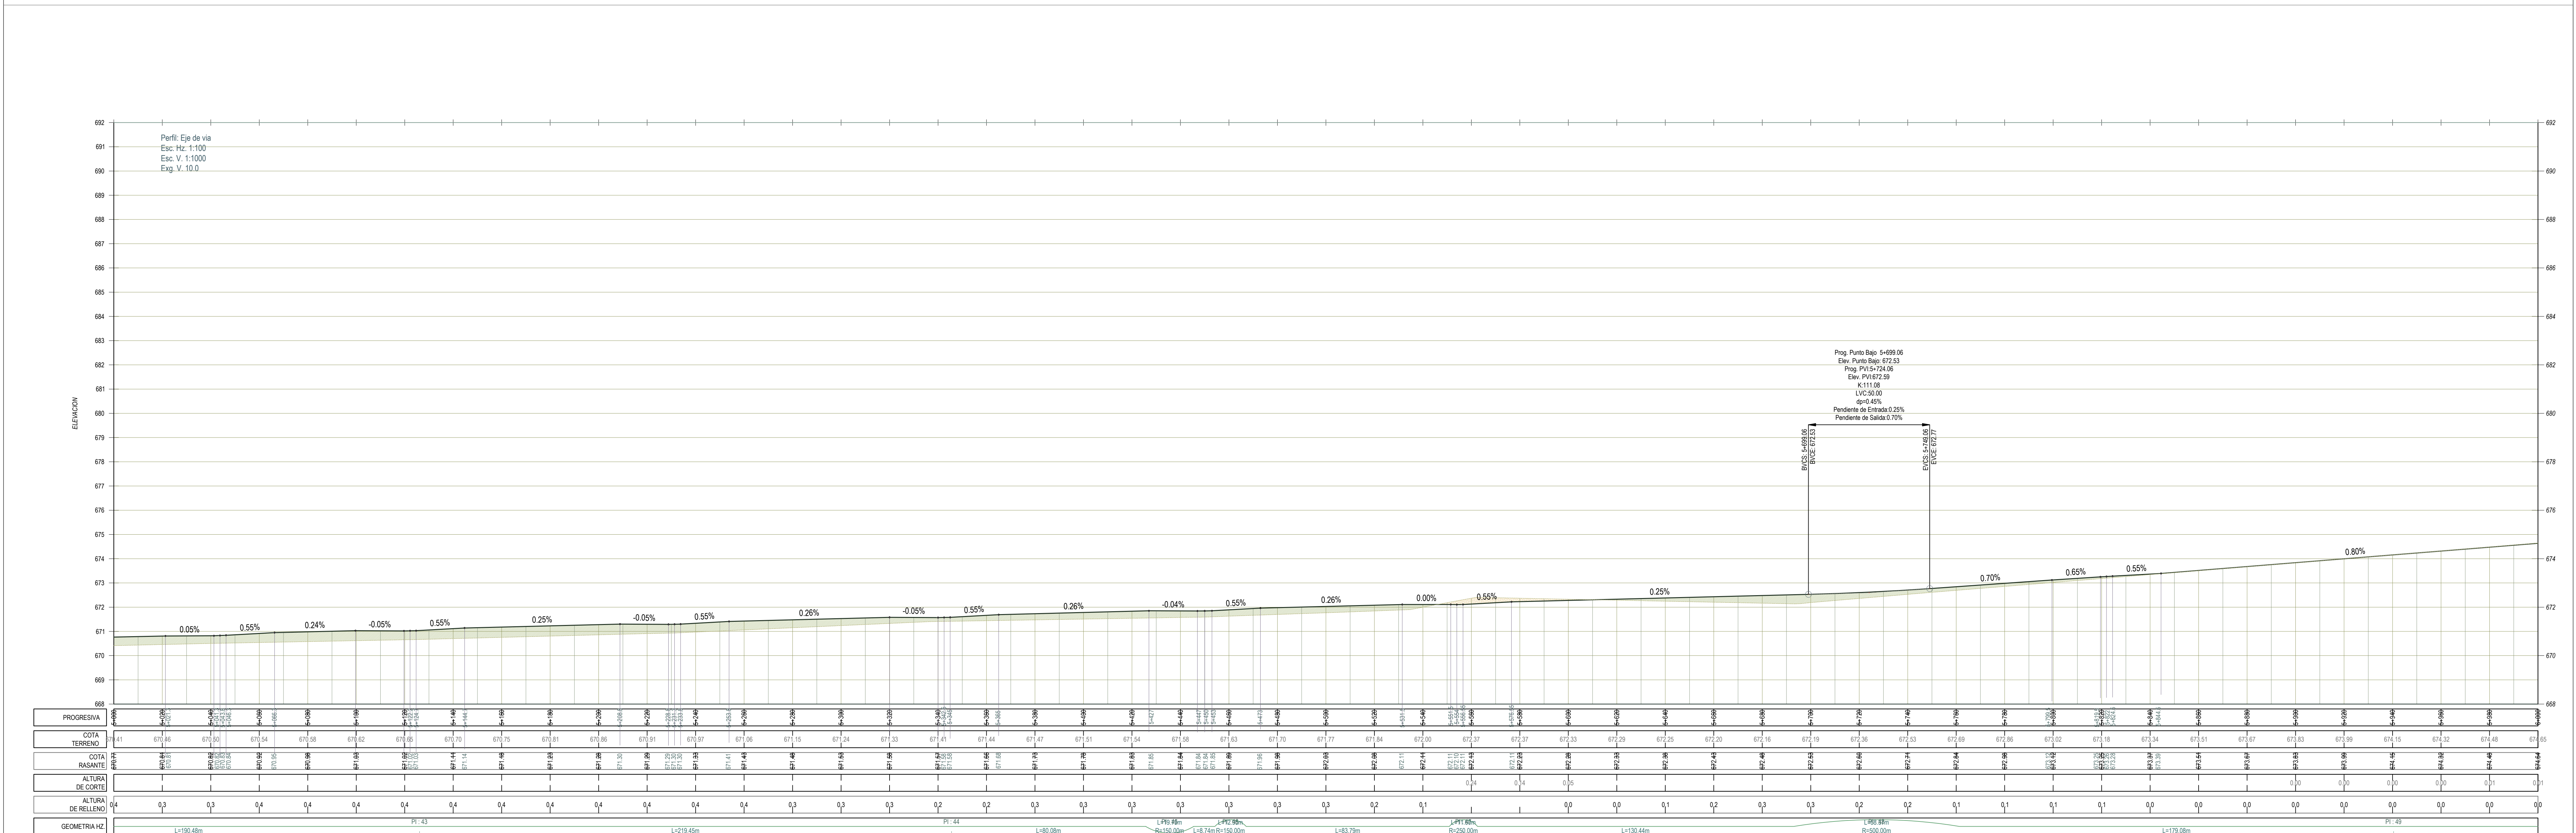
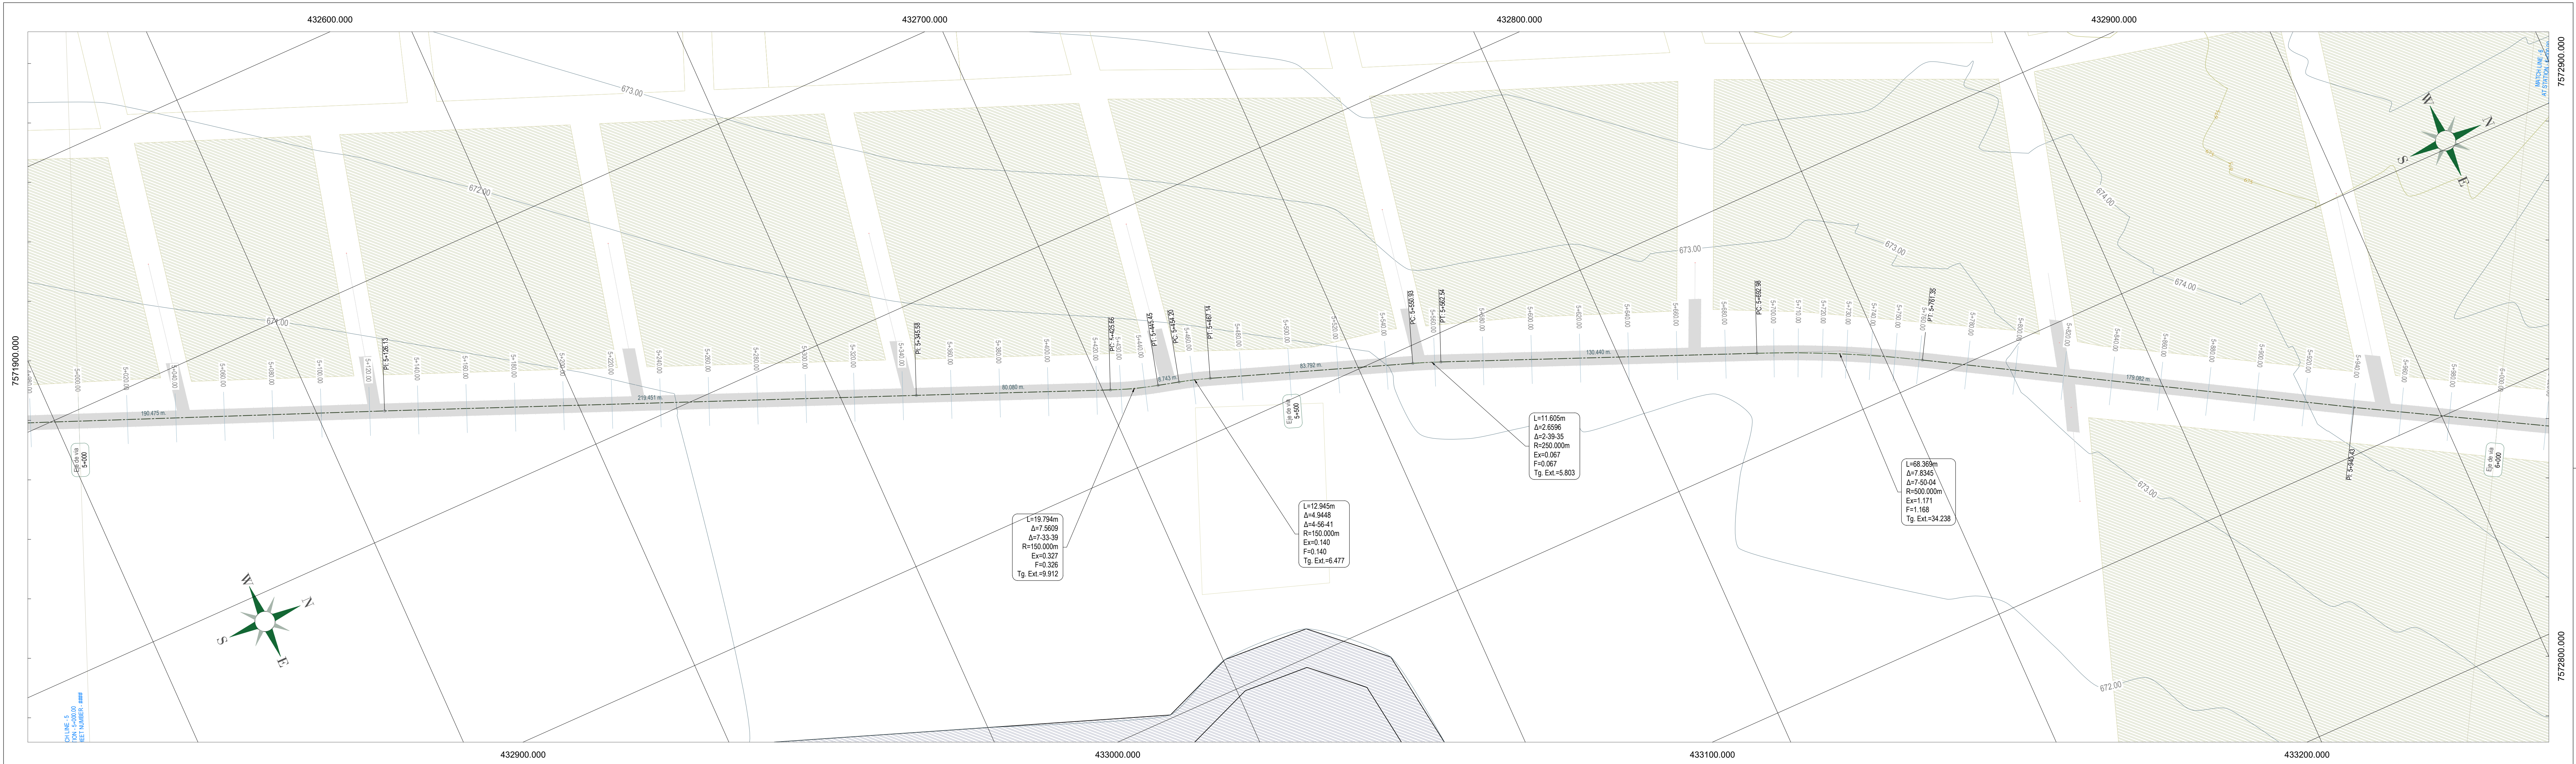


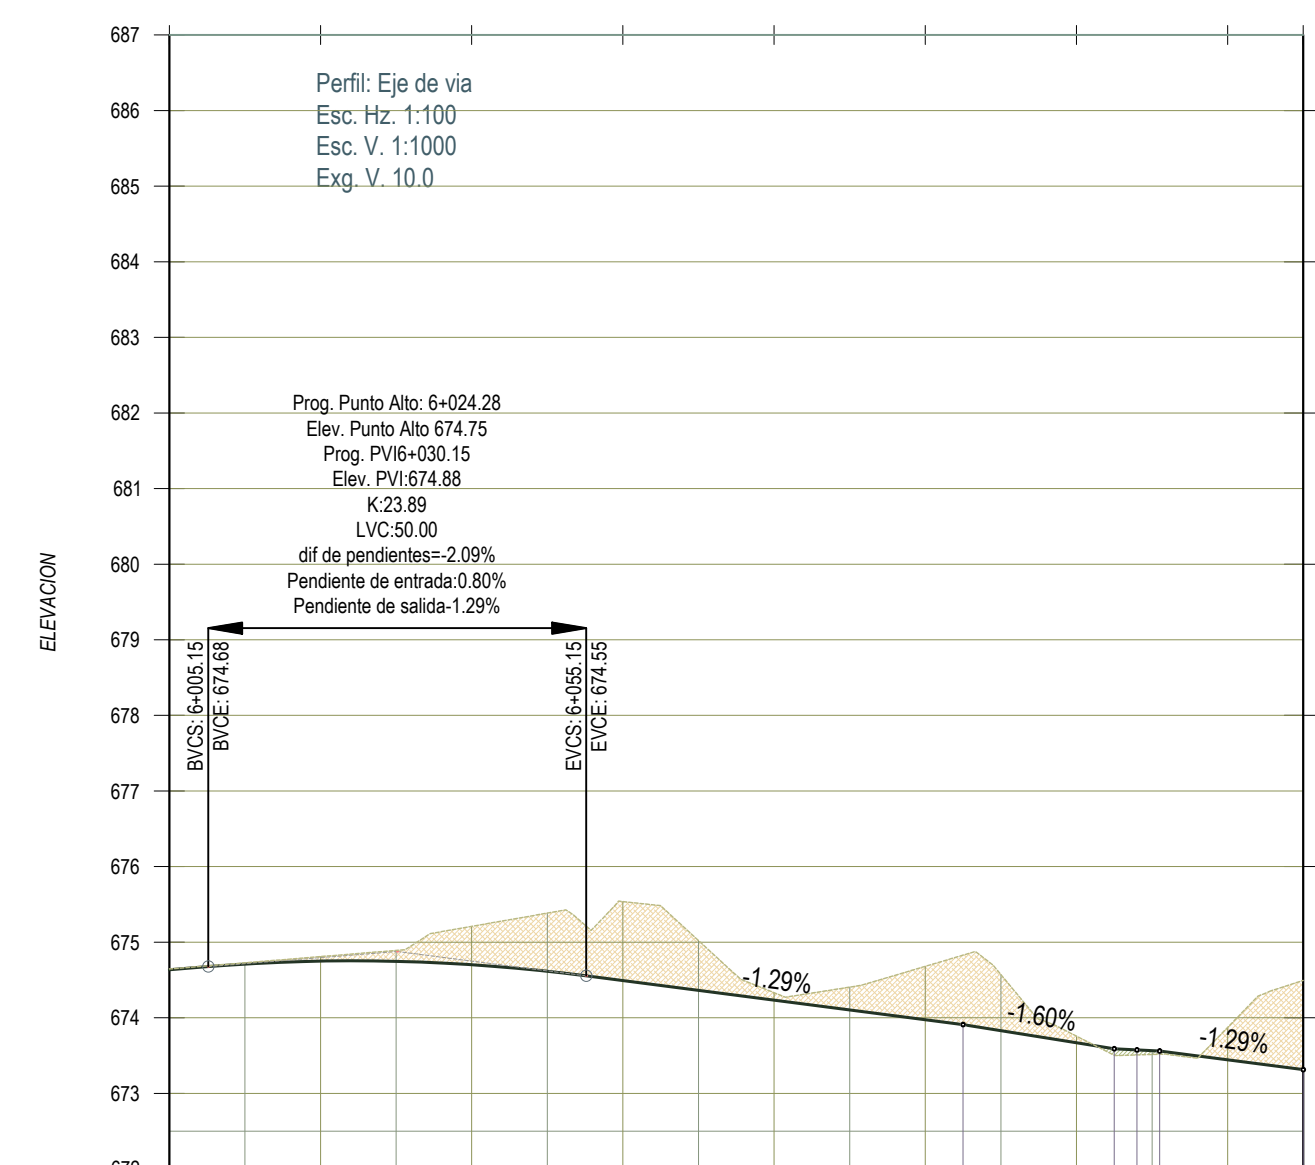


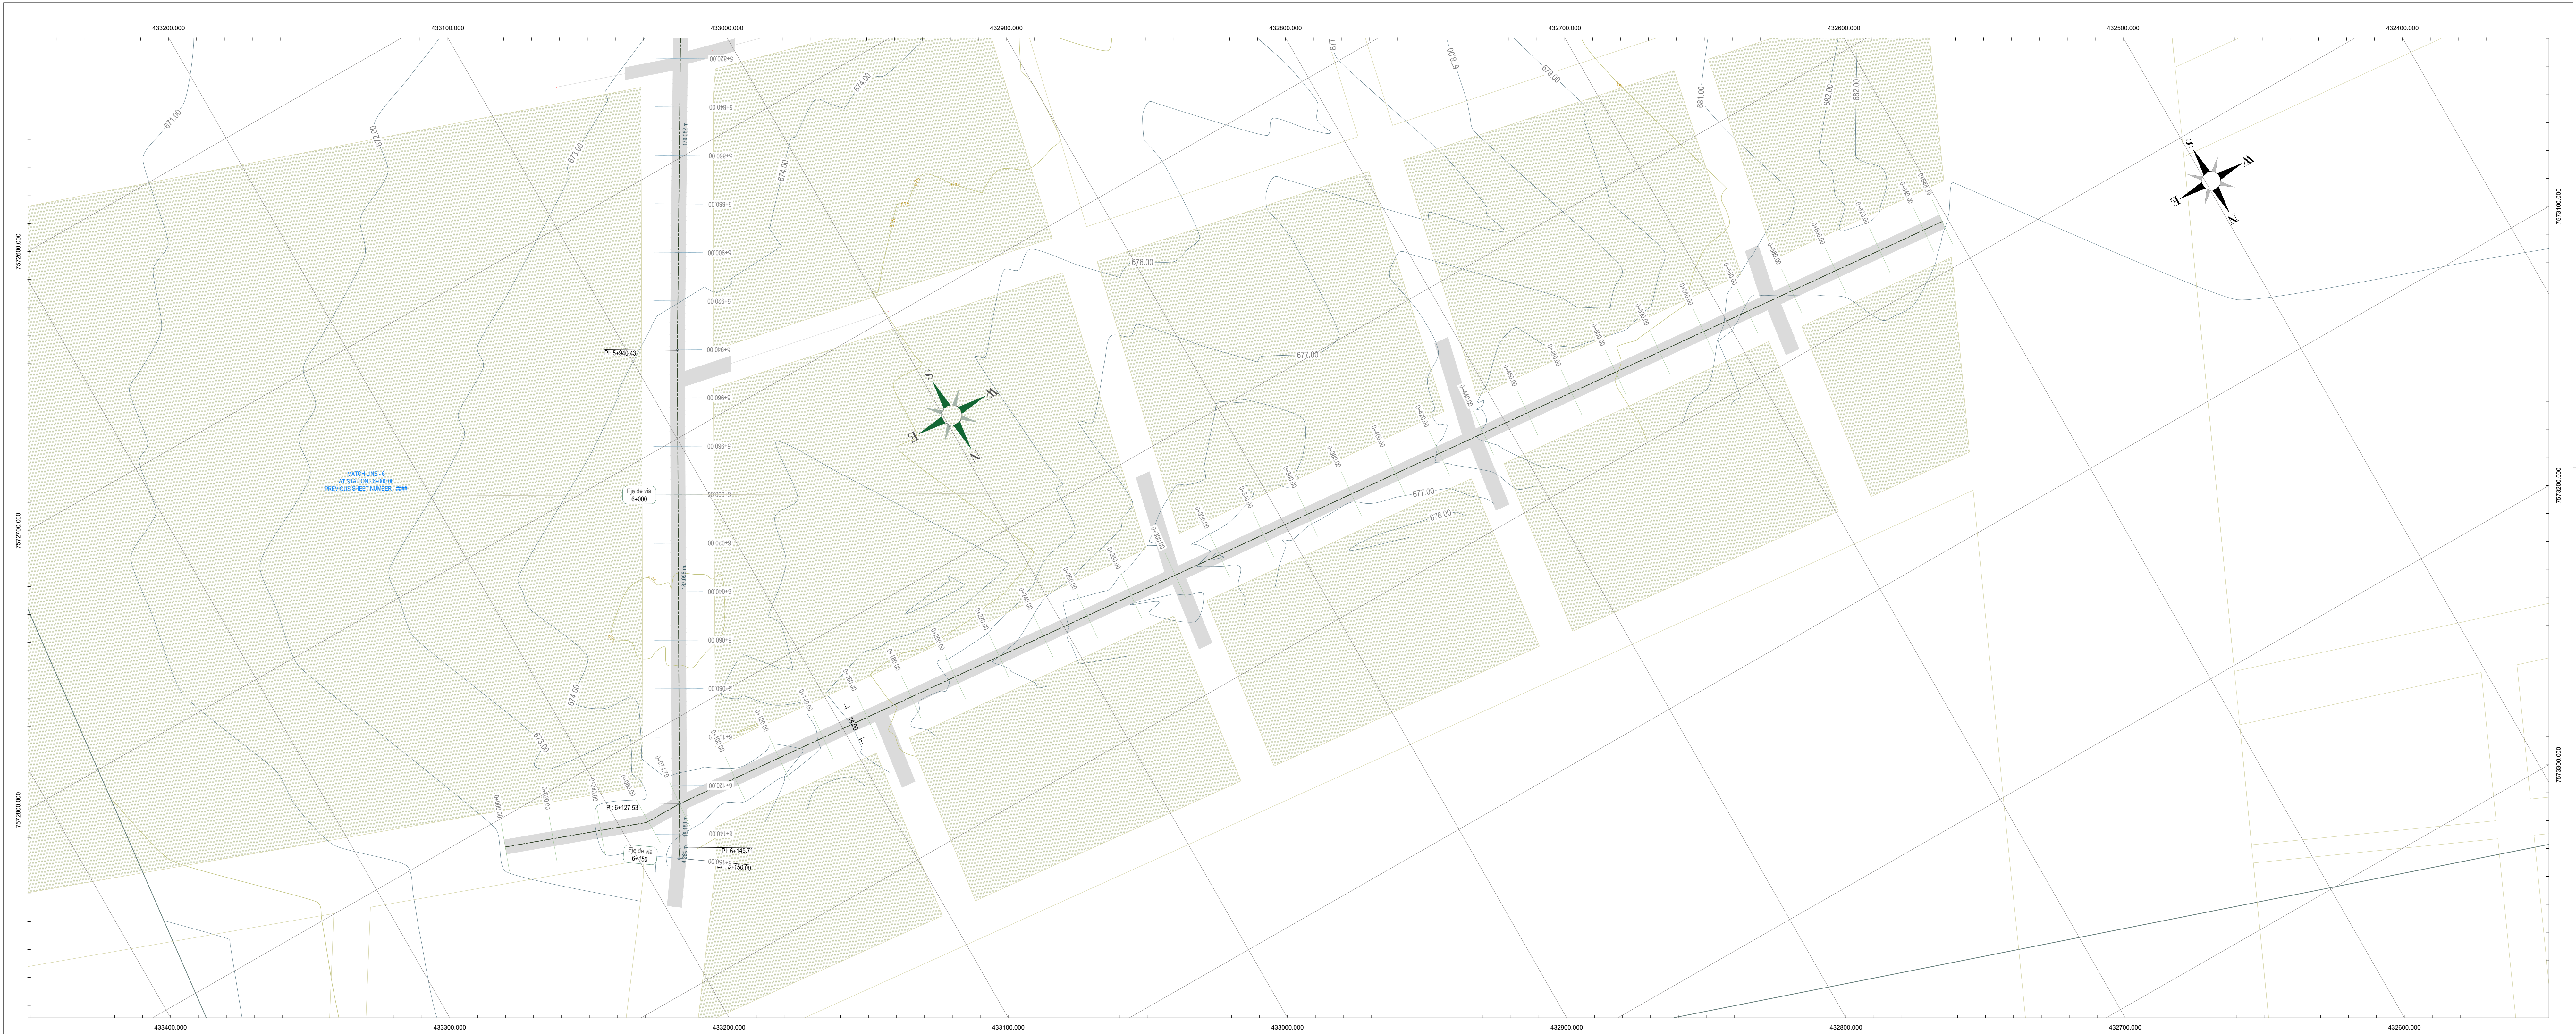

PROGRESIVA	6+00	6+05	6+10	6+15	6+20	6+25	6+30	6+35	6+40	6+45	6+50	
COTA TERRENO	673.00	673.21	673.54	673.83	674.08	674.28	674.43	674.53	674.58	674.58	674.53	
COTA RASANTE	673.00	673.21	673.54	673.83	674.08	674.28	674.43	674.53	674.58	674.58	674.53	
ALTURA DE CORTE	0.00	0.00	0.00	0.00	0.00	0.00	0.00	0.00	0.00	0.00	0.00	
ALTURA DE RELLENO	0.00	0.00	0.00	0.00	0.00	0.00	0.00	0.00	0.00	0.00	0.00	
GEOMETRIA HZ	L=187.10m					L=118.18m L=12.2m						

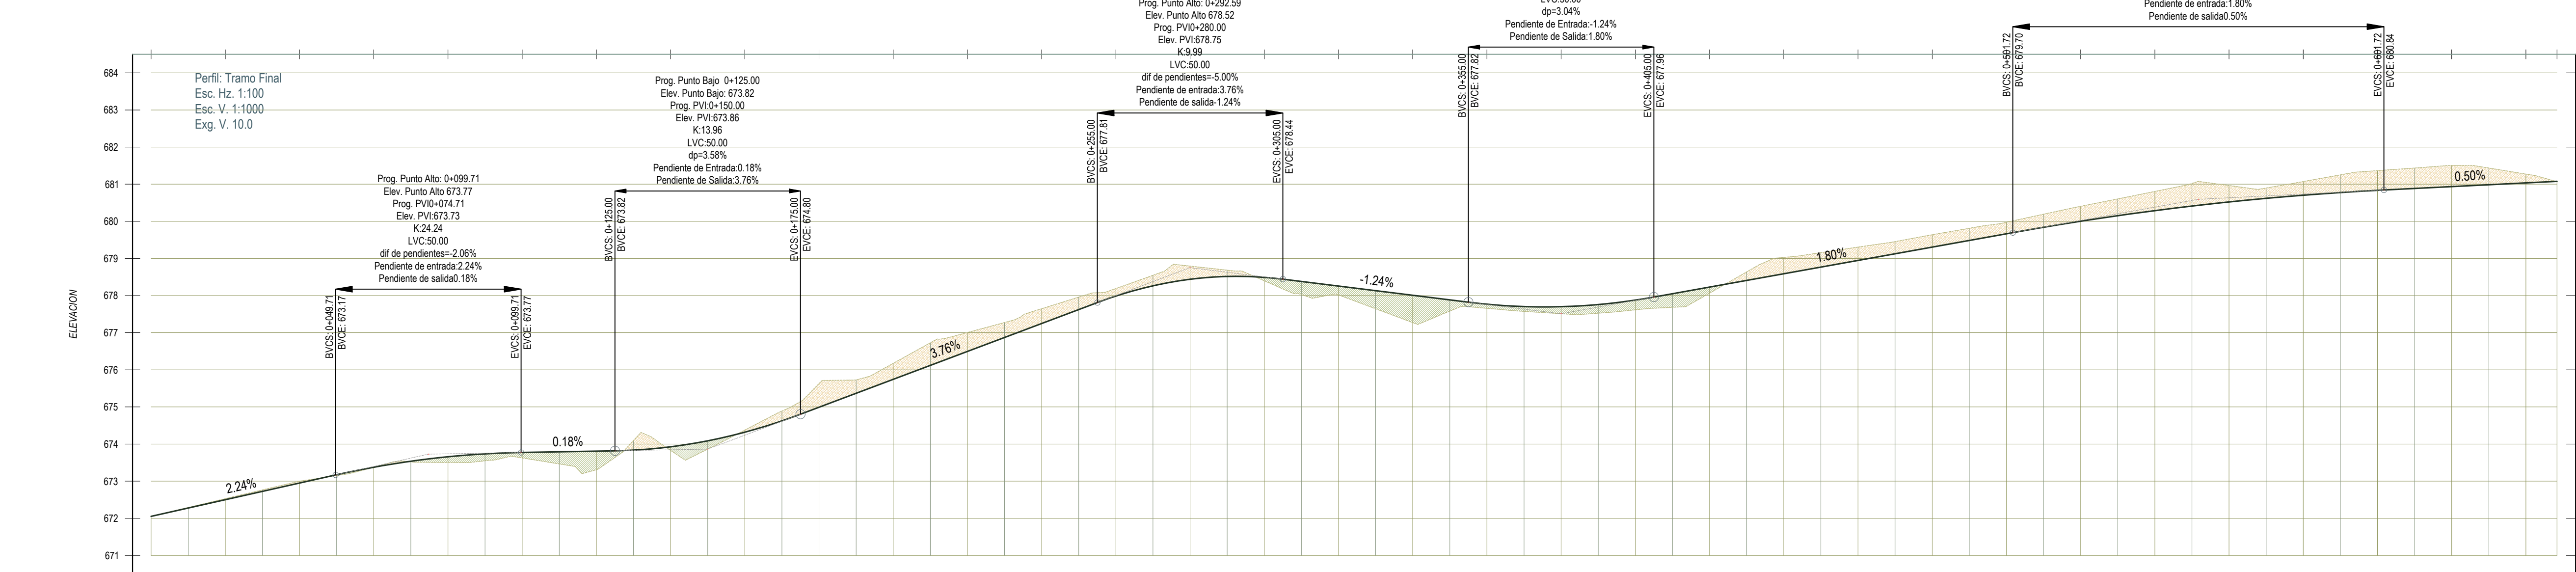

PROGRESIVA	6+00	6+05	6+10	6+15	6+20	6+25	6+30	6+35	6+40	6+45	6+50	6+55	6+60	6+65	6+70	6+75	6+80	6+85	6+90	6+95	7+00													
COTA TERRENO	673.00	673.21	673.50	673.37	673.20	672.83	673.31	673.23	673.38	673.43	673.17	673.27	672.65	673.19	673.76	673.40	673.02	672.27	672.90	672.21	672.61	673.08	673.03	673.31	673.54	673.97	680.40	680.00	680.96	681.27	681.37	681.30	681.27	681.07
COTA RASANTE	673.00	673.21	673.50	673.37	673.20	672.83	673.31	673.23	673.38	673.43	673.17	673.27	672.65	673.19	673.76	673.40	673.02	672.27	672.90	672.21	672.61	673.08	673.03	673.31	673.54	673.97	680.40	680.00	680.96	681.27	681.37	681.30	681.27	681.07
ALTURA DE CORTE	0.00	0.00	0.00	0.00	0.00	0.00	0.00	0.00	0.00	0.00	0.00	0.00	0.00	0.00	0.00	0.00	0.00	0.00	0.00	0.00	0.00	0.00	0.00	0.00	0.00	0.00	0.00	0.00	0.00	0.00	0.00	0.00	0.00	
ALTURA DE RELLENO	0.00	0.00	0.00	0.00	0.00	0.00	0.00	0.00	0.00	0.00	0.00	0.00	0.00	0.00	0.00	0.00	0.00	0.00	0.00	0.00	0.00	0.00	0.00	0.00	0.00	0.00	0.00	0.00	0.00	0.00	0.00	0.00	0.00	
GEOMETRIA HZ	L=59.06m PI=2 L=116.65m L=118.02m PI=3 L=476.14m L=77.52m PI=4																																	

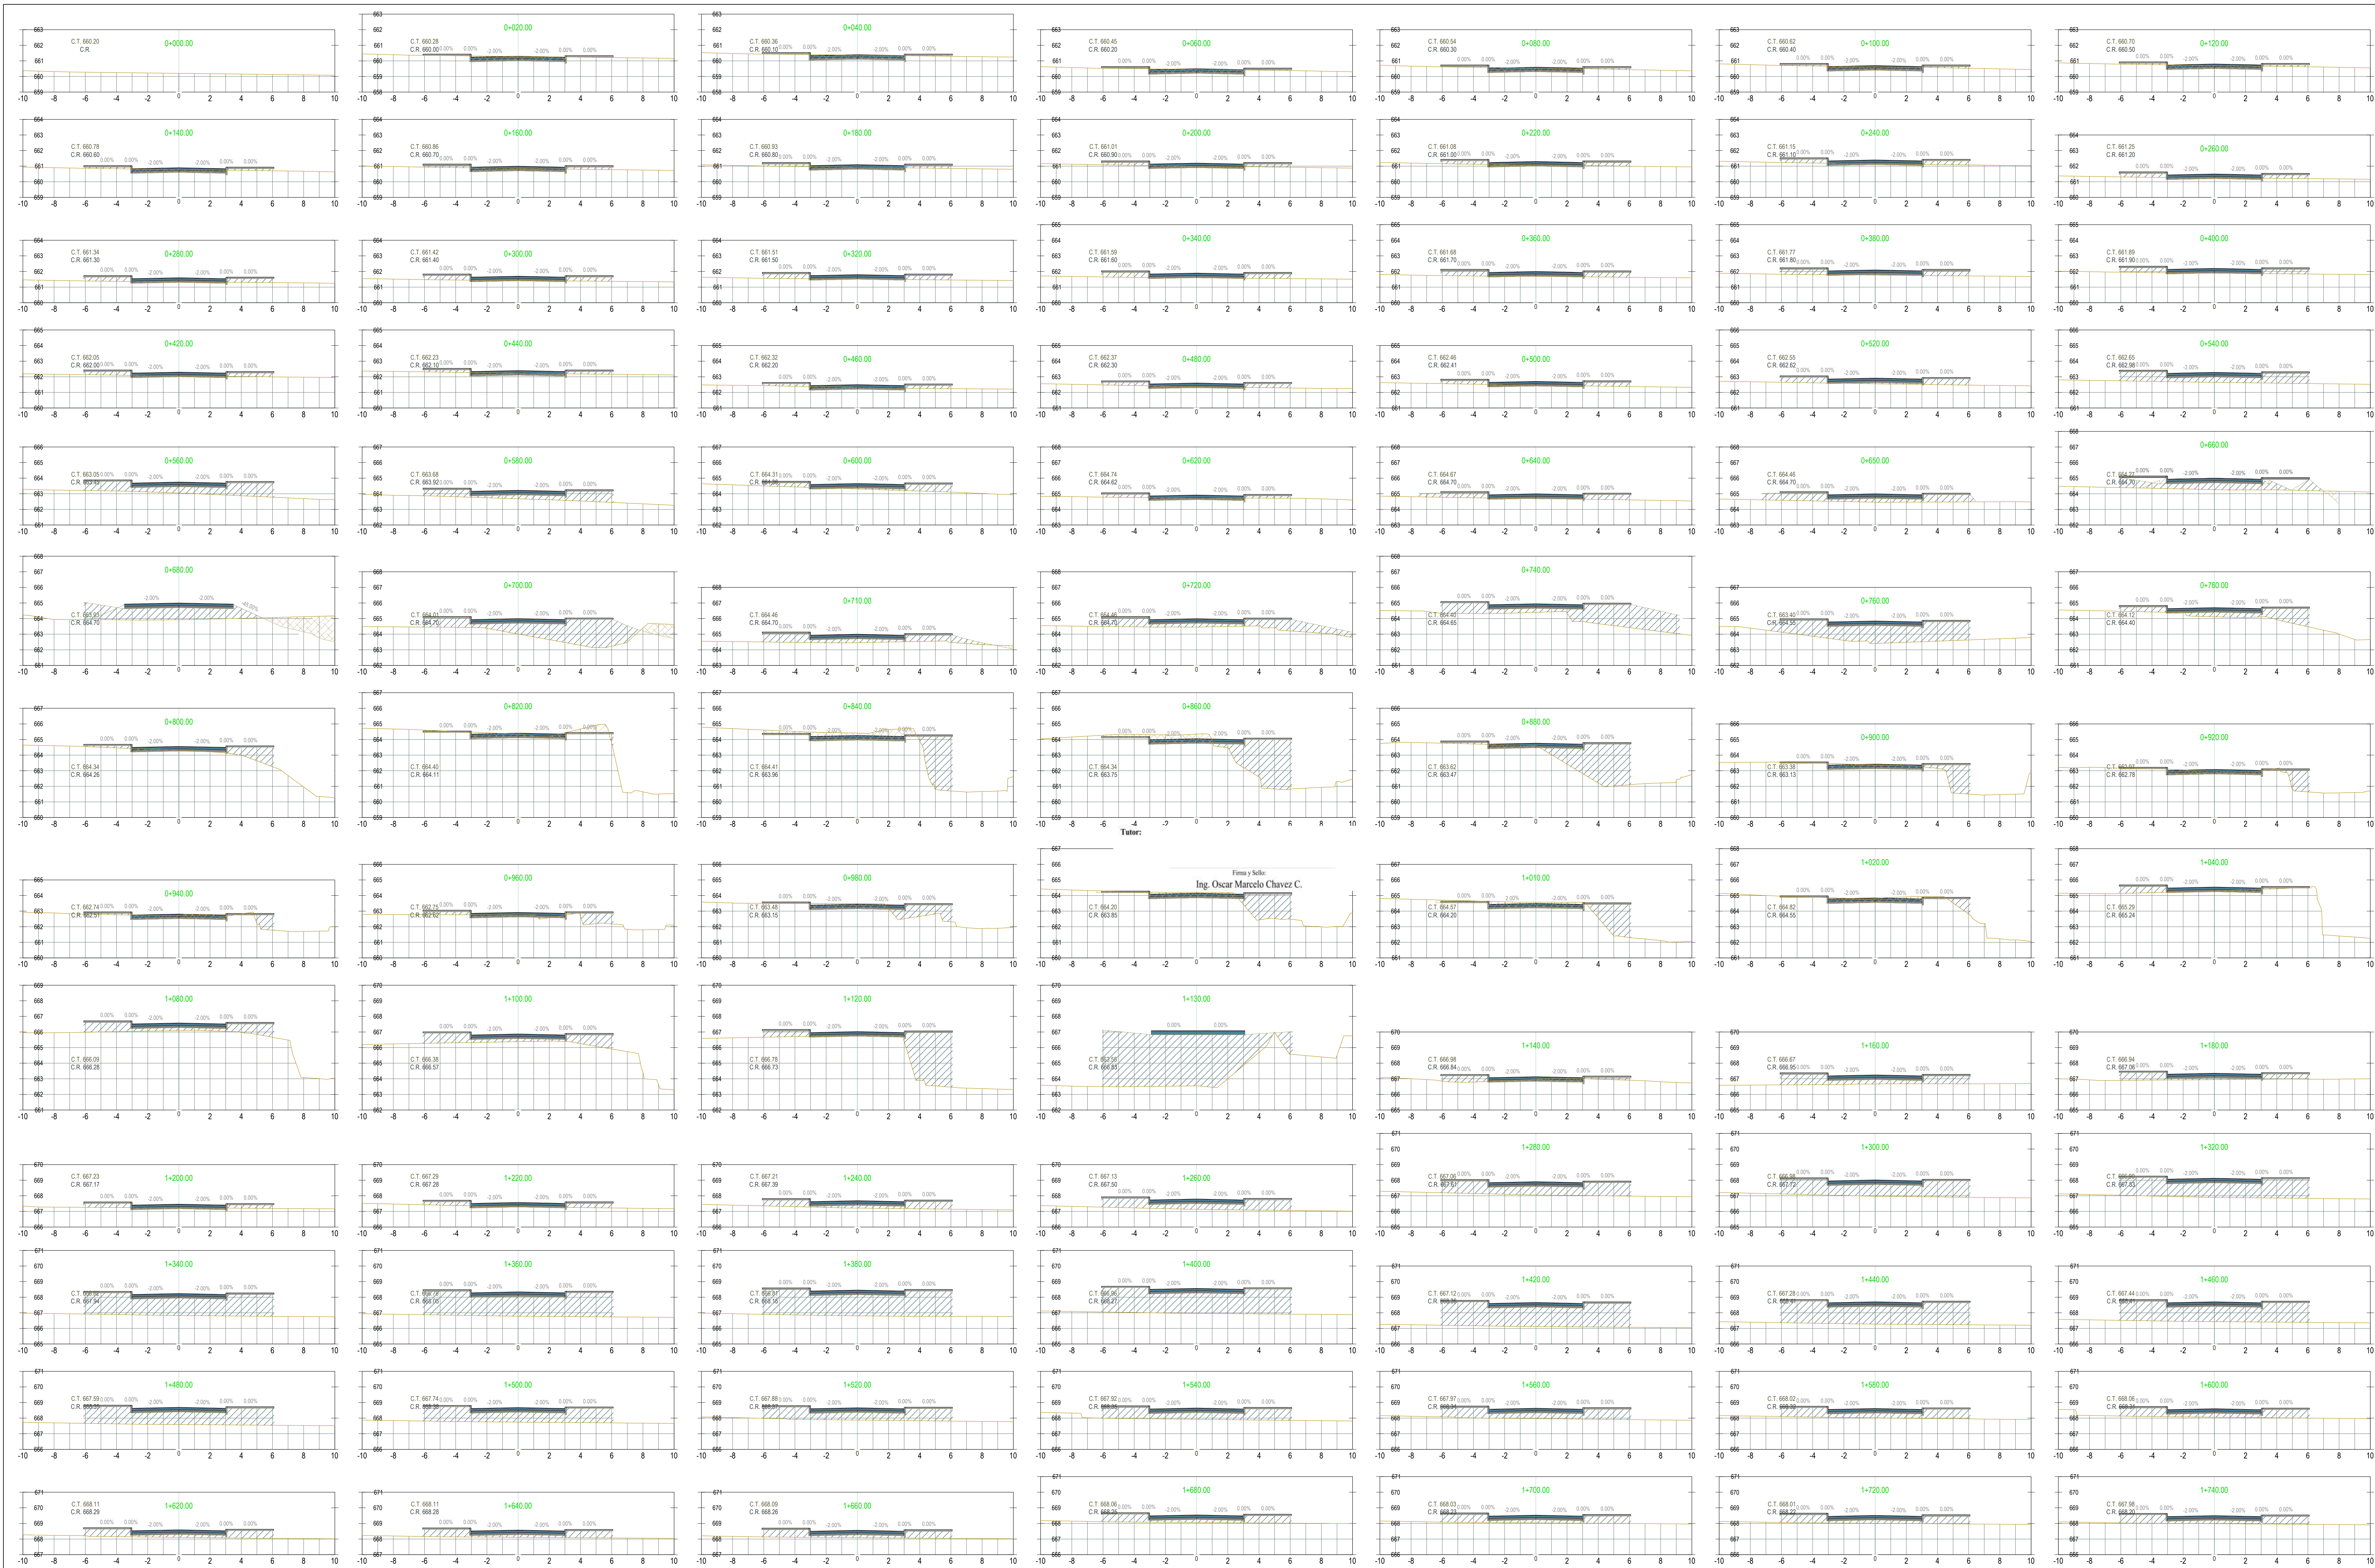

Tutor:
Firma y Sello:
Ing. Oscar Marcelo Chavez C.



